

CONSENT / SEVERANCE

File Number BNPL2016015
Related File Number BNPL2016014
Pre-consultation Meeting On _____
Application Submitted On January 15/16
Complete Application On 16 11

Application Fee ✓ 1535.⁰⁰
Conservation Authority Fee N/A
OSSD Form Provided N/A
Sign Issued _____

ER.

This development application must be typed or printed in ink and completed in full. An incomplete or improperly prepared application may not be accepted and could result in processing delays.

Property assessment roll number: 3310-402-010-04595-00

- | | |
|--|--|
| ☒ Creation of a new lot | ☐ Boundary adjustment |
| ☐ Surplus Dwelling | ☐ Easement |
| ☐ Farm Split (form to be completed) | ☐ Right-of-way |
| ☐ Other (lease / charge) | |

A. APPLICANT INFORMATION

Name of Applicant ¹ LARRY LEECE
SUNField (Simcoe) Ltd Phone # 905-851-2424
Address 120 Whitmore Rd. Unit 8. Fax # 905-851-4394
Town / Postal Code Woodbridge E-mail LARRY@SUNFieldhomes.com

¹ If the applicant is a numbered company provide the name of a principal of the company.

AGENT INFORMATION

Name of Agent _____ Phone # _____
Address N/A Fax # _____
Town / Postal Code _____ E-mail _____

OWNER(S) INFORMATION Please indicate name(s) exactly as shown on the Transfer/Deed of Land

Name of Owners ² LARRY LEECE (SUNField) Phone # 416-991-9251
Address _____ Fax # _____
Town / Postal Code (Same as Applicant.)

² It is the responsibility of the owner or applicant to notify the Planner of any changes in ownership within 30 days of such a change.

Please specify to whom all communications should be sent ³: ☒ Applicant ☐ Agent ☐ Owner

³ Unless otherwise directed, all correspondence, notices, etc., in respect of this development application will be forwarded to the Applicant noted above, except where an Agent is employed, then such will be forwarded to the Applicant and Agent.

Names and addresses of any holders of any mortgagees, charges or other encumbrances on the subject lands:

N/A



B. LOCATION/LEGAL DESCRIPTION OF SUBJECT LANDS

Geographic Township	<u>Woodhouse</u>	Urban Area or Hamlet	<u>Simcoe</u>
Concession Number	<u>Grove Concession</u>	Lot Number(s)	<u>Pt Lot 11, Block F</u>
Registered Plan Number	<u>37M-15</u>	Lot(s) or Block Number(s)	
Reference Plan Number		Part Number(s)	
Frontage (metres/feet)	<u>35.76 M</u>	Depth (metres/feet)	<u>30.16 mts</u>
Width (metres/feet)	<u>35.76 M</u>	Lot area (m ² / ft ² or hectares/acres)	<u>1,078.52 m²</u>
Municipal Civic Address	<u>76 Evergreen Hill Rd. Simcoe.</u>		

For questions regarding requirements for a municipal civic address please contact NorfolkGIS@norfolkcounty.ca.

To obtain your municipal civic address for the severed lands please contact your local building inspector.

Are there any easements or restrictive covenants affecting the subject lands?

☐ Yes ☒ No IF YES, describe the easement or covenant and its effect:

C. PURPOSE OF DEVELOPMENT APPLICATION

Please explain what you propose to do on the subject lands/premises which makes this development application necessary (if additional space is required, please attach a separate sheet):

To Allow for the creation of 2 residential lots
and 1 Commercial Block.

Name of person(s), if known, to whom lands or interest in lands is to be transferred, leased or charged (if known):

Transferee same as Transferer.

If a boundary adjustment, identify the **assessment roll number** and **property owner** of the lands to which the parcel will be added:

N/A.

CONSENT / SEVERANCE

If the application involves the severance of a surplus farmhouse (through farm amalgamation), please list all properties in Norfolk County, which are owned and farmed by the applicant and involved in the farm operation:

Owners Name and Address (including those with part interest) Assessment Roll No. (obtained from your tax bill)	Geographic Township Concession and Lot #	Total Acreage (individual property)	Acres Workable (individual property)	Existing Farm Type (individual property e.g. corn production, orchard, tobacco)	Dwelling Present	Year Dwelling Built
SUBJECT LANDS					☐ Yes	☐ No
OTHER					☐ Yes	☐ No
N/A					☐ Yes	☐ No
					☐ Yes	☐ No
					☐ Yes	☐ No
					☐ Yes	☐ No

If the application proposes to divide a farm into two smaller agricultural parcels, please complete the following:

Description of Land	Lands to be Severed (m ² / ft ² or hectares/acres)	Lands to be Retained (m ² / ft ² or hectares/acres)
Area under cultivation		
Woodlot area		
Existing crops grown (type and area)	N/A	
Proposed crops grown (type and area)		

Description of Existing Buildings	Lands to be Severed	Lands to be Retained
Residence	☐ Yes ☐ No	☐ Yes ☐ No
Livestock barn	☐ Yes ☐ No	☐ Yes ☐ No
Type of livestock	N/A	
Capacity of barn		
Manure storage		☐ Yes ☐ No
Type of manure storage		

Description of land intended to be SEVERED:

Frontage (metres/feet)	17.88 M	Depth (metres/feet)	30.16 M
Width (metres/feet)	17.88 M	Lot area (m ² / ft ² or hectares/acres)	269.63 M ²
		PROPOSED FINAL LOT SIZE (if boundary adjustment)	

Existing use: VACANT LANDS.

Proposed use: RESIDENTIAL.



Number and type of buildings and structures **EXISTING** on the land to be severed, please describe in metric units, the setback from the front lot line, rear lot line and side lot lines, the height of the building or structure and its dimensions or floor area:

NONE

Number and type of buildings and structures **PROPOSED** on the land to be severed, please describe in metric units, the setback from the front lot line, rear lot line and side lot lines, the height of the building or structure and its dimensions or floor area:

Residential 1 Semi detached dwelling

Description of land intended to be **RETAINED**:

Frontage (metres/feet)	49.5m	Depth (metres/feet)	30.16m.
Width (metres/feet)	53.76m	Lot area (m ² / ft ² or hectares/acres)	1492.92m ²

Existing use: Vacant -CN Commercial

Proposed use: vacant Commercial/Residential

Number and type of buildings and structures **EXISTING** on the land to be retained, please describe in metric units, the setback from the front lot line, rear lot line and side lot lines, the height of the building or structure and its dimensions or floor area:

NONE

Number and type of buildings and structures **PROPOSED** on the land to be retained, please describe in metric units, the setback from the front lot line, rear lot line and side lot lines, the height of the building or structure and its dimensions or floor area:

Commercial Residential

Description of proposed **RIGHT OF WAY/EASEMENT**:

Frontage (metres/feet)		Depth (metres/feet)	
Width (metres/feet)	N/A	Lot area (m ² / ft ²)	

Proposed use:

D. PROPERTY INFORMATION

Present official plan designation(s): Urban Residential

Present zoning: CN

Is there a site specific zone on the subject lands? YES 14.815

CONSENT / SEVERANCE

Has the owner previously severed any lands from this subject land holding or any other lands the owner has interest in since August 24, 1978?

☐ Yes ☒ No ☐ Unknown

If yes, indicate the file number and the status/decision: _____

Has any land been severed from the parcel originally acquired by the owner of the subject lands?

☐ Yes ☒ No ☐ Unknown

If yes, indicate the file number and the status/decision: _____

Number of separate parcels that have been created: _____

Date(s) these parcels were created: _____

Name of the transferee for each parcel: _____

Uses of the severed lands: _____

If this application proposes to sever a dwelling made surplus through farm amalgamation, when were the farm properties amalgamated? _____

Date of construction of the dwelling proposed to be severed: _____

Date of purchase of subject lands: _____

E. PREVIOUS USE OF THE PROPERTY

Has there been an industrial or commercial use on the subject lands or adjacent lands?

☐ Yes ☒ No ☐ Unknown

If yes, specify the uses: _____

Has the grading of the subject lands been changed through excavation or the addition of earth or other material?

☐ Yes ☒ No ☐ Unknown

Has a gas station been located on the subject lands or adjacent lands at any time?

☐ Yes ☒ No ☐ Unknown

Has there been petroleum or other fuel stored on the subject lands or adjacent lands at any time?

☐ Yes ☒ No ☐ Unknown

Is there reason to believe the subject lands may have been contaminated by former uses on the site or adjacent sites?

☐ Yes ☒ No ☐ Unknown

Provide the information you used to determine the answers to the above questions:

N/A

If you answered yes to any of the above questions, a previous use inventory showing all known former uses of the subject lands, or if appropriate, the adjacent lands, is needed.

Is the previous use inventory attached?

☐ Yes ☒ No

F. STATUS OF OTHER PLANNING DEVELOPMENT APPLICATIONS

Has the subject land or land within 120 metres of it been or is now the subject of an application under the *Planning Act, R.S.O. 1990, c. P. 13* for:

1. a minor variance or a consent;
2. an amendment to an official plan, a zoning by-law or a Minister's zoning order; or
3. approval of a plan of subdivision or a site plan?

☐ Yes ☒ No ☐ Unknown

If yes, indicate the following information about each application: If additional space is required, attach a separate sheet.

File number: _____

Land it affects: _____

Purpose: N/A

Status/decision: _____

Effect on the requested amendment: _____

Is the above information for other planning developments applications attached? ☐ Yes ☐ No

G. PROVINCIAL POLICY

Is the requested application consistent with the provincial policy statements issued under subsection 3(1) of the *Planning Act, R.S.O. 1990, c. P. 13*?

☒ Yes ☐ No

If no, please explain:

Are the subject lands within an area of land designated under any provincial plan or plans?

☐ Yes ☒ No

If yes, does the requested application conform to or does not conflict with the provincial plan or plans:

Are any of the following uses or features on the subject lands or within 500 metres (1,640 feet) of the subject lands, unless otherwise specified? Please check the appropriate boxes, if any apply.

Use or Feature	On the Subject Lands	Within 500 Metres (1,640 feet) of Subject Lands (Indicate Distance)
Livestock facility or stockyard (if yes, complete MDS 1 Calculation Form)	☐ Yes ☒ No	☐ Yes ☒ No ____ distance
Wooded area	☐ Yes ☒ No	☐ Yes ☒ No ____ distance
Municipal landfill	☐ Yes ☒ No	☐ Yes ☒ No ____ distance
Sewage treatment plant or waste stabilization plant	☐ Yes ☒ No	☐ Yes ☒ No ____ distance
Provincially significant wetland (class 1, 2 or 3) or other environmental feature	☐ Yes ☒ No	☐ Yes ☒ No ____ distance
Floodplain	☐ Yes ☒ No	☐ Yes ☒ No ____ distance
Rehabilitated mine site	☐ Yes ☒ No	☐ Yes ☒ No ____ distance
Non-operating mine site within one kilometre	☐ Yes ☒ No	☐ Yes ☒ No ____ distance
Active mine site within one kilometre	☐ Yes ☒ No	☐ Yes ☒ No ____ distance
Industrial or commercial use (specify the use(s))	☐ Yes ☒ No	☐ Yes ☒ No ____ distance
Active railway line	☐ Yes ☒ No	☐ Yes ☒ No ____ distance
Seasonal wetness of lands	☐ Yes ☒ No	☐ Yes ☒ No ____ distance
Erosion	☐ Yes ☒ No	☐ Yes ☒ No ____ distance
Abandoned gas wells	☐ Yes ☒ No	☐ Yes ☒ No ____ distance

H. SERVICING AND ACCESS

WATER SUPPLY

SEVERED

RETAINED

Municipal piped water

☒
☒

Communal Wells

☐
☐

Individual Wells

☐
☐

Other means (describe) _____

SEWAGE TREATMENT

SEVERED

RETAINED

Municipal Sewers

☒
☒

Communal System

☐
☐

Septic tank and tile bed

☐
☐

Other means (describe) _____

STORM DRAINAGE

SEVERED

RETAINED

Storm Sewers

☒
☒

Open ditches

☐
☐

Other (describe) _____

CONSENT / SEVERANCE

Have you consulted with Public Works & Environmental Services concerning stormwater management?

☒ Yes ☐ No

Has the existing drainage on the subject lands been altered?

☐ Yes ☒ No

Does a legal and adequate outlet for storm drainage exist?

☒ Yes ☐ No ☐ Unknown

Existing or proposed access to the **RETAINED** lands:

- | | |
|--|---|
| ☐ Unopened road | ☐ Provincial highway |
| ☒ Municipal road maintained all year | ☐ Right-of-way |
| ☐ Municipal road maintained seasonally | ☐ Other (describe below) |

If other, describe: _____

Name of road/street: _____

Evergreen Hill Road.

Existing or proposed access to SEVERED lands:

- | | |
|--|---|
| ☐ Unopened road | ☐ Provincial highway |
| ☒ Municipal road maintained all year | ☐ Right-of-way |
| ☐ Municipal road maintained seasonally | ☐ Other (describe below) |

If other, describe: _____

Name of road/street: _____

Evergreen Hill Road.

I. OTHER INFORMATION

Is there a time limit that affects the processing of this development application?

☐ Yes ☒ No

If yes, describe: _____


Is there any other information that you think may be useful in the review of this development application? If so, explain below or attach on a separate page.

THE 2 Applications to sever will permit for the development of 2 Residential lots and the development of a commercial Block consisting of a convenience store as well as 1 or 2 small take away restaurants on the balance of the lands.

MAP 1



File Number: **BNPL2016014&
BNPL2016015**

Urban Area of
SIMCOE

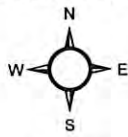

1:1,500

10 5 0 10 20 30 40 Meters

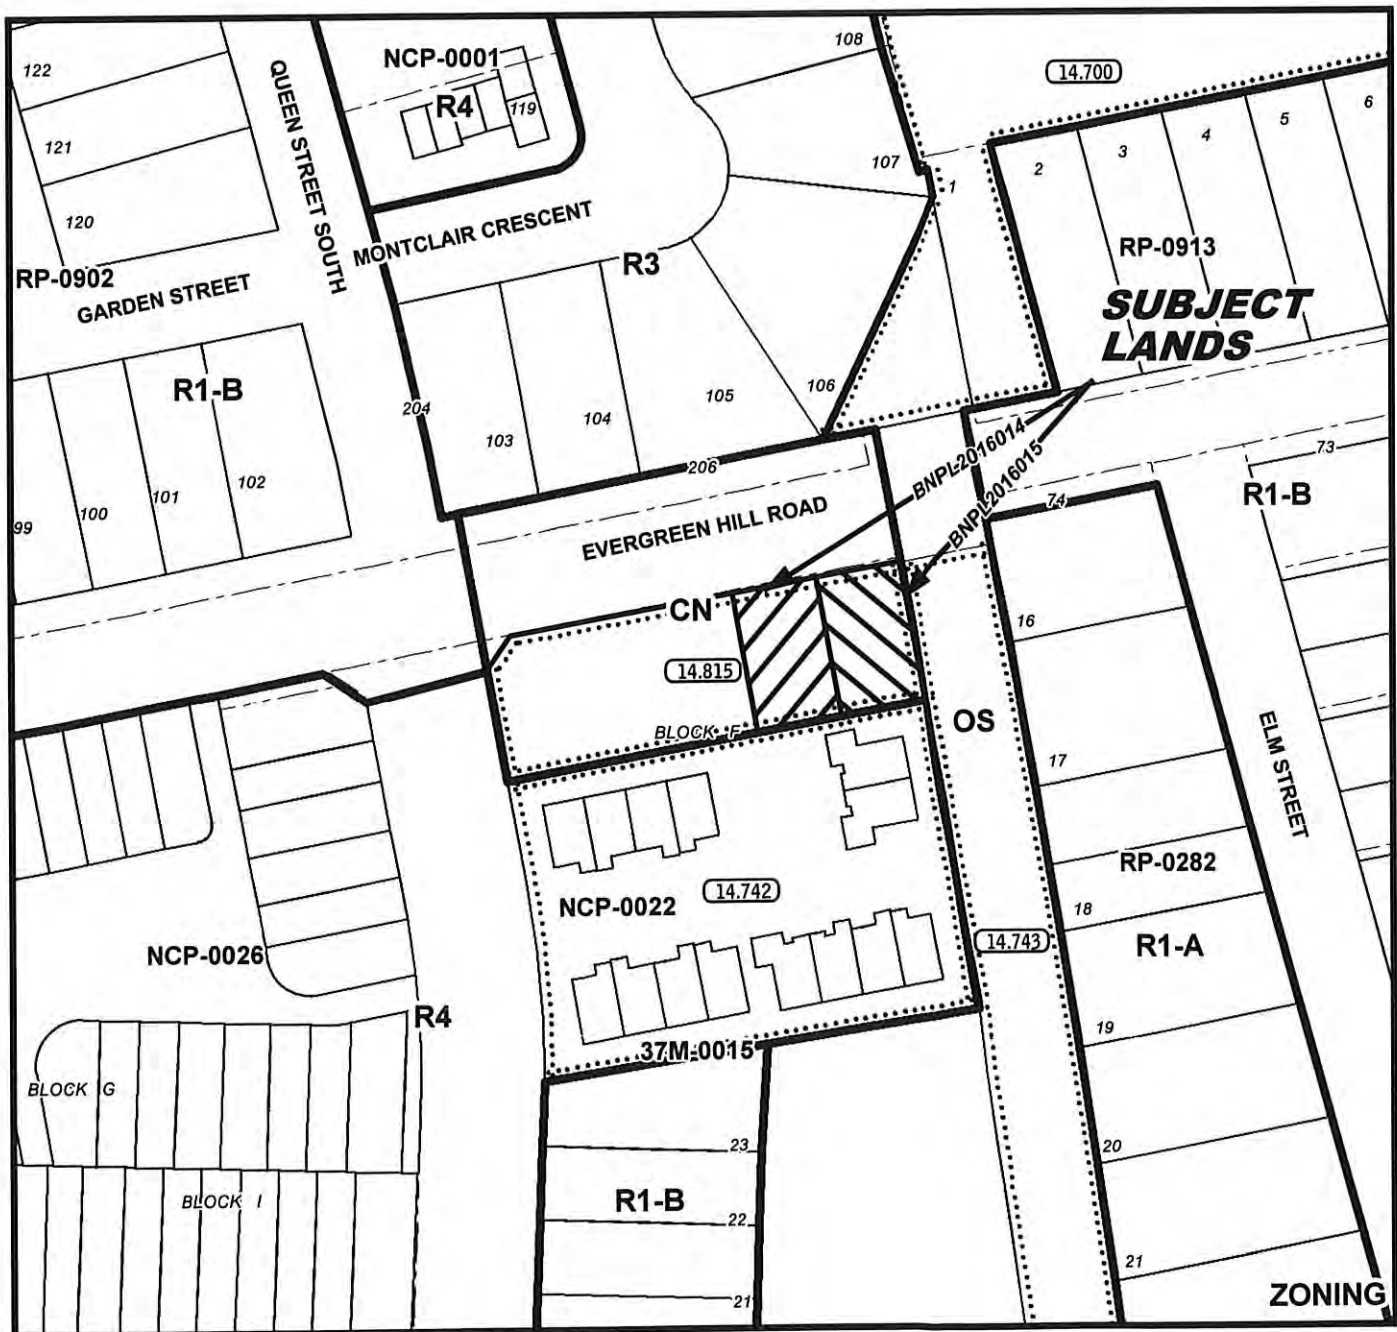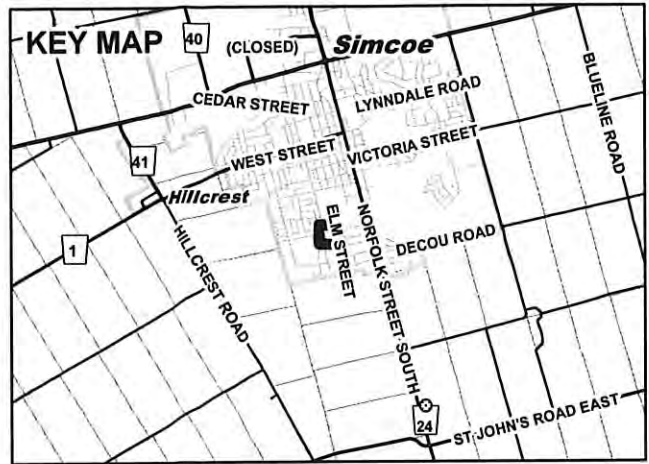

MAP 2


File Number: BNPL2016014 & BNPL2016015

Urban Area of SIMCOE



6 3 0 6 12 18 24 Meters



1:1,500

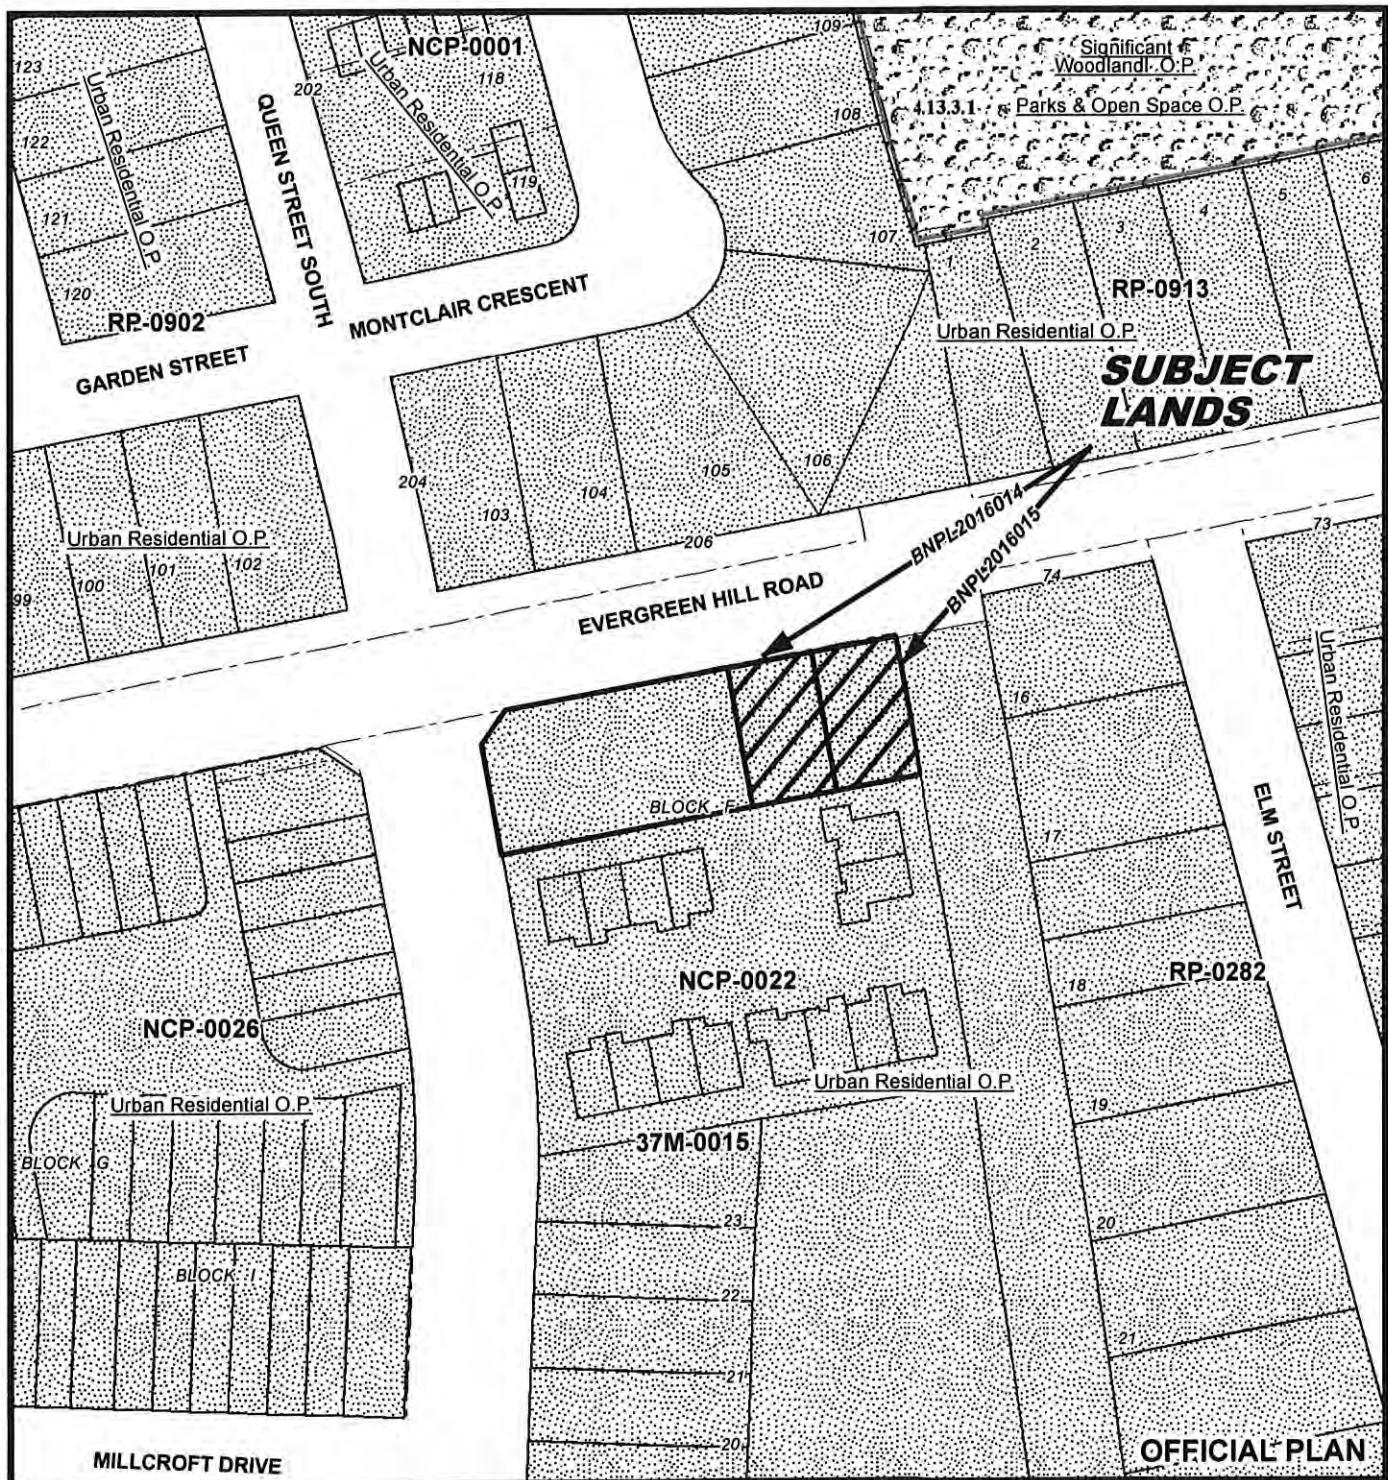

MAP 3

File Number: BNPL2016014 & BNPL2016015

Urban Area of SIMCOE

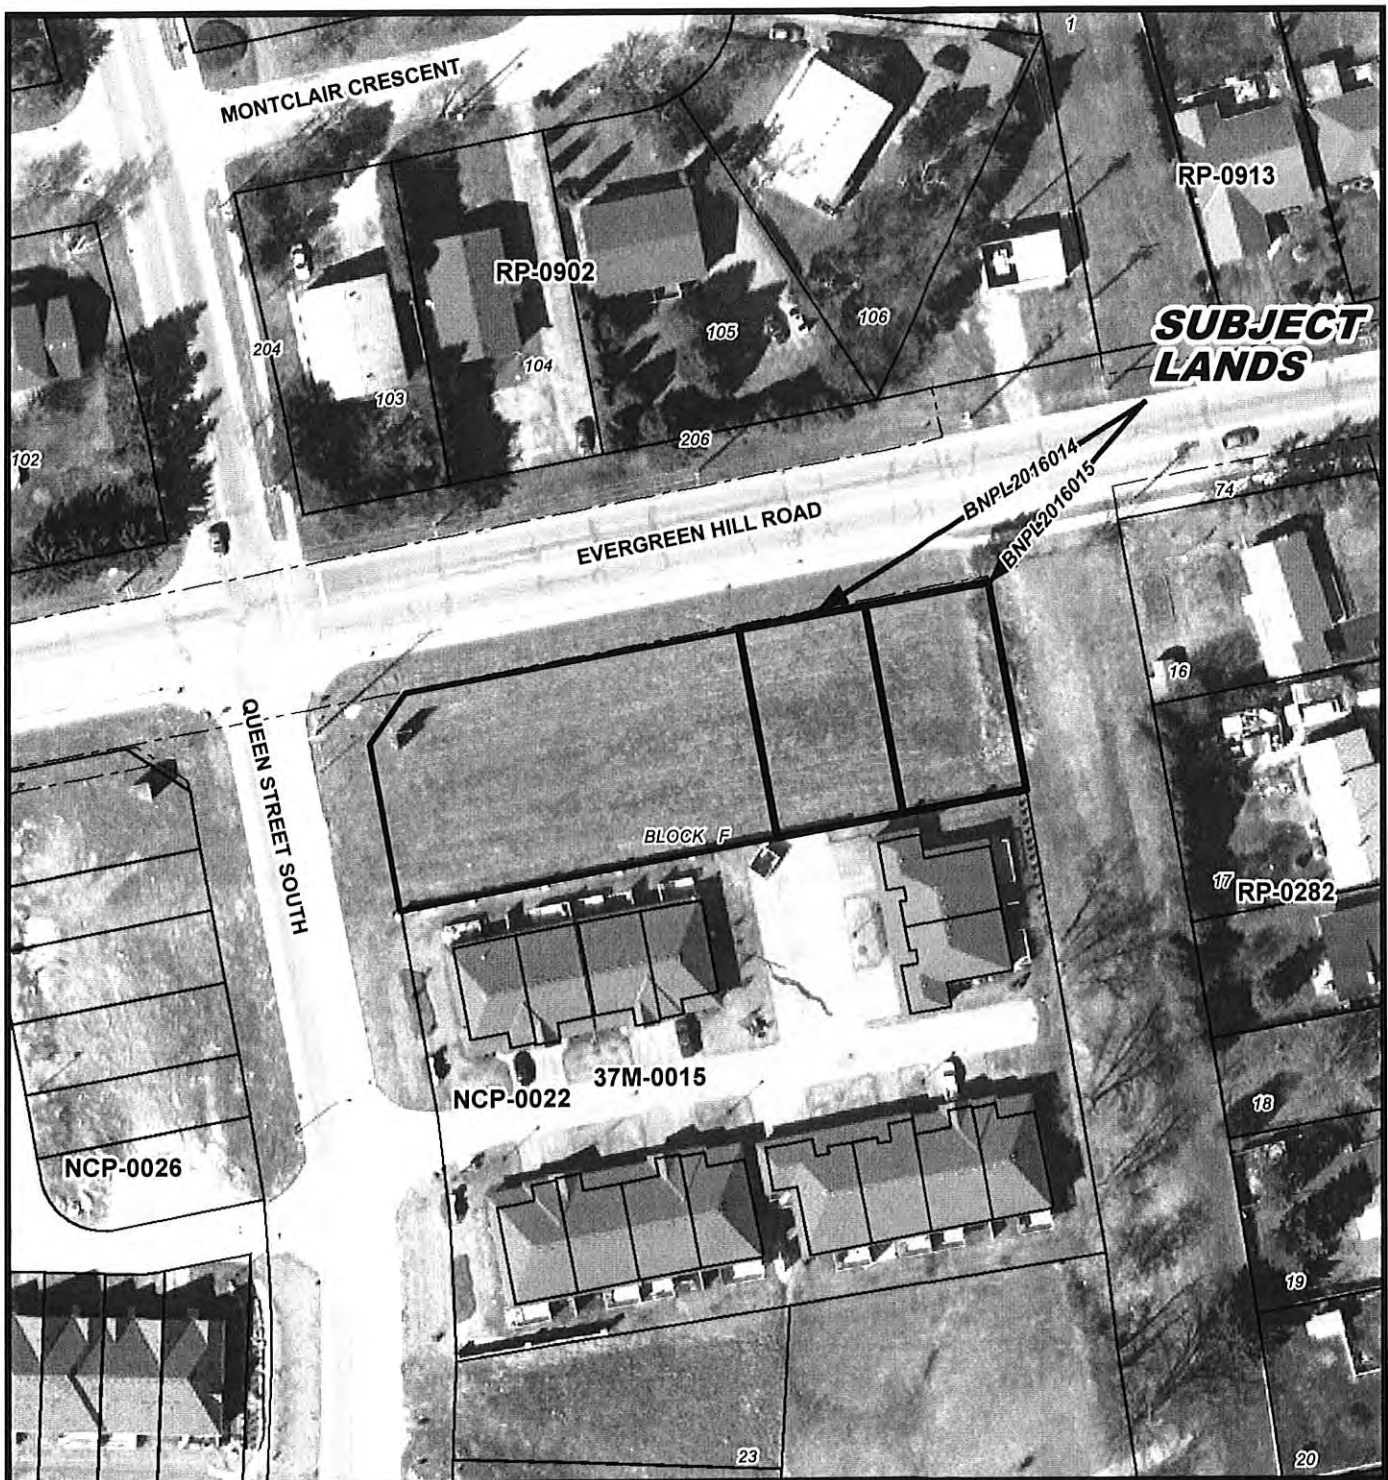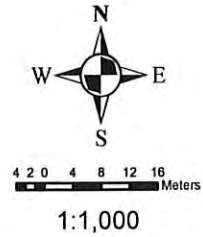

MAP 4

File Number: BNPL2016014 & BNPL2016015

Urban Area of SIMCOE

